Print size A1

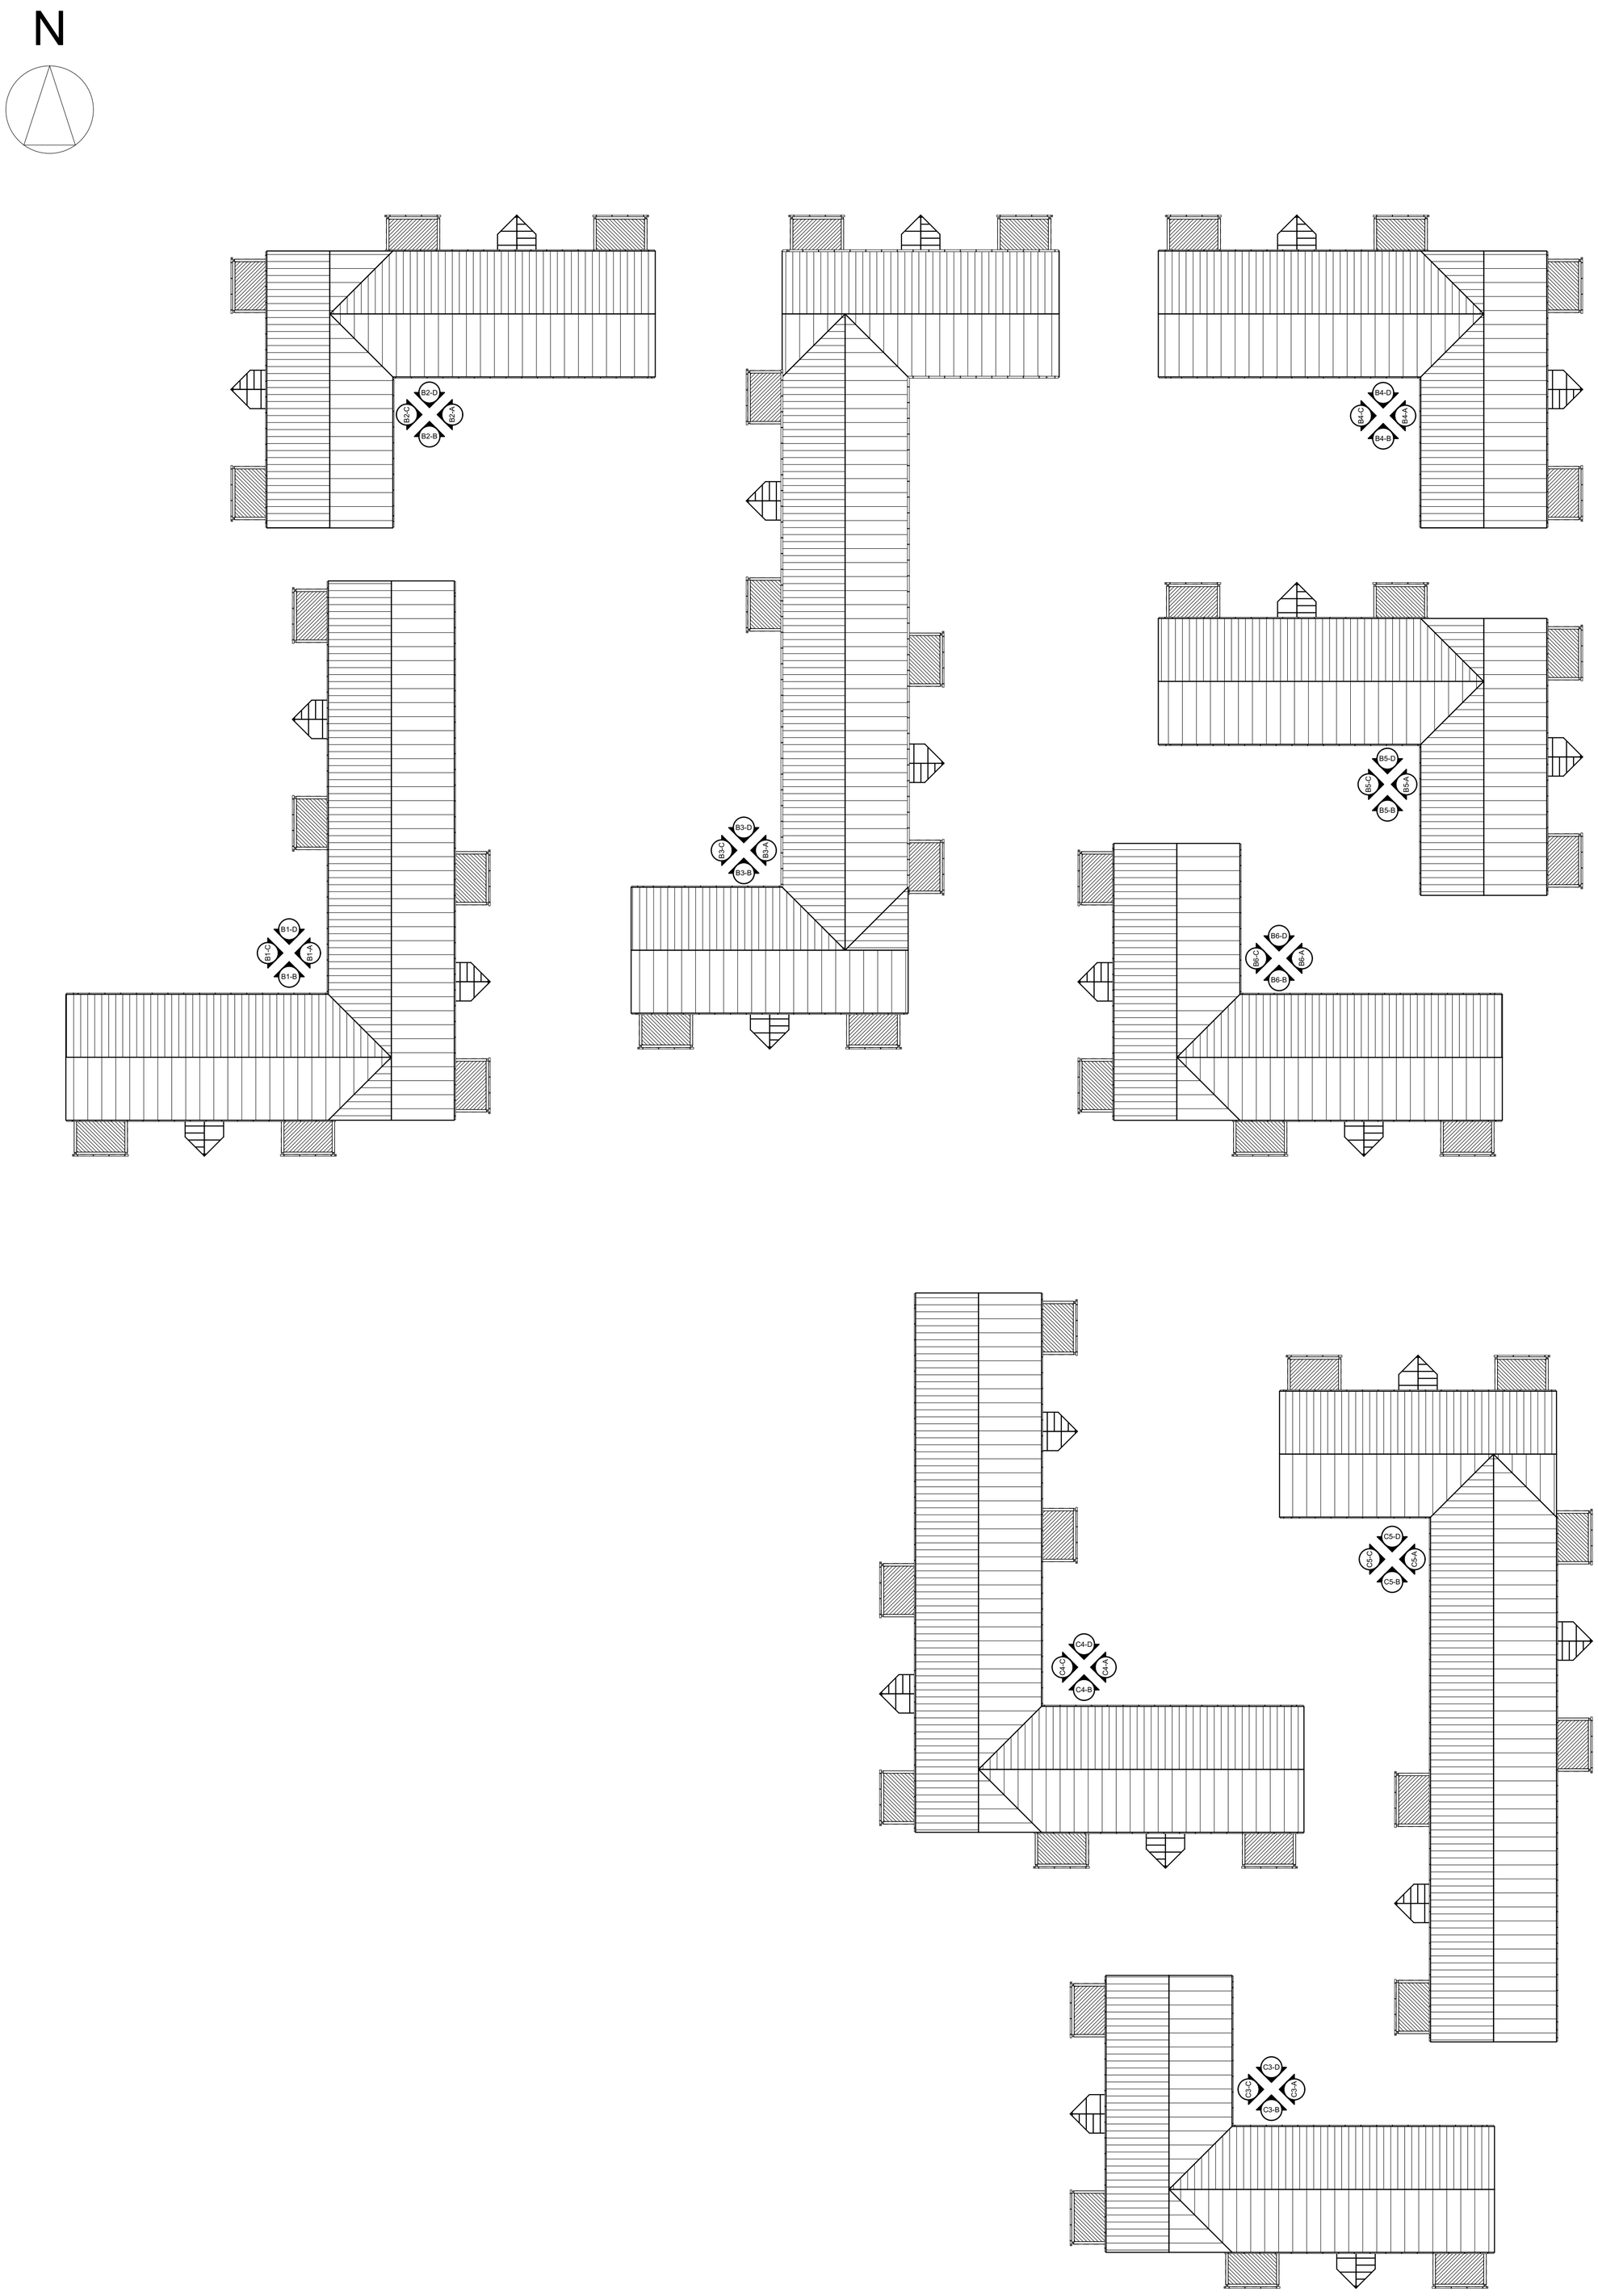

2. Overall Roof Plan 1:200

Please consider the environment before printing

Print size A1

IMPORTANT NOTICE

This Drawing remains at all times in the copyright of The Inspired Partnership Limited. This drawing shall not be altered or copied in whole or in part without their prior written consent

THIS DRAWING HAS BEEN PREPARED FROM SITE SURVEY INFORMATION TAKEN BY OTHERS

Contractors must check ALL dimensions on site. Only figured dimensions are to be worked from.
Discrepancies must be reported immediately to the client before proceeding. Neither IPL nor the client accepts responsibility for works undertaken or materials purchased without accurate site assessment and specific measurement

Where this drawing is used for TENDERING purposes all tendering contractors must undertake site inspection and avail themselves of site conditions, and any discrepancies between a Survey or a Proposal and a Site must be reported immediately to the client and qualified clearly and concisely within any subsequent tendering return.

- [ ] AS BUILT DRAWING
- [ ] DISCUSSION PURPOSES
- [ ] SURVEY
- [ ] CONSTRUCTION ISSUE
- [ ] TENDER ISSUE
- [ ] BUILDING REGULATIONS
- [x] LPA SUBMISSION
- [ ] LPA PRE-APP DRAWING
- [ ] FEASIBILITY DRAWING
- [ ] CLIENT APPROVAL
- [ ] REVISION

RevID	Issue Date	Description

Project:
2014/2015 Lagoon Bay
Silver > Gold Balconies

Client:
Butlins Skegness Resort
Roman Bank
Skegness
Lincolnshire
PE25 1NJ

INSPIRED PARTNERSHIP LIMITED

Drawn: DPS Approved: AUG 2014

Sheet Size: A1 Scale: 1:200

Sheet Description:
Overall Roof Plan

Sheet Number: PROV/IPL/2014/144/516

Rev:

Print size A1